



ELEVATION E-03 SCALE 1:100

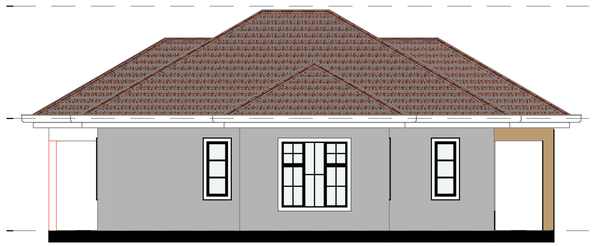


ELEVATION E-04 SCALE 1:100




ELEVATION E-01 SCALE 1:100

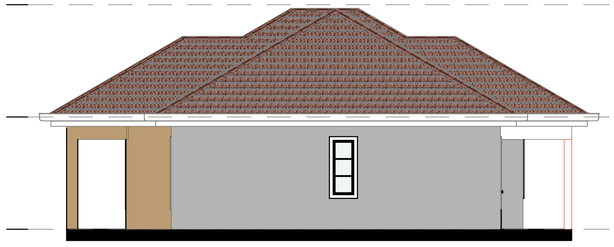


ELEVATION E-02 SCALE 1:100

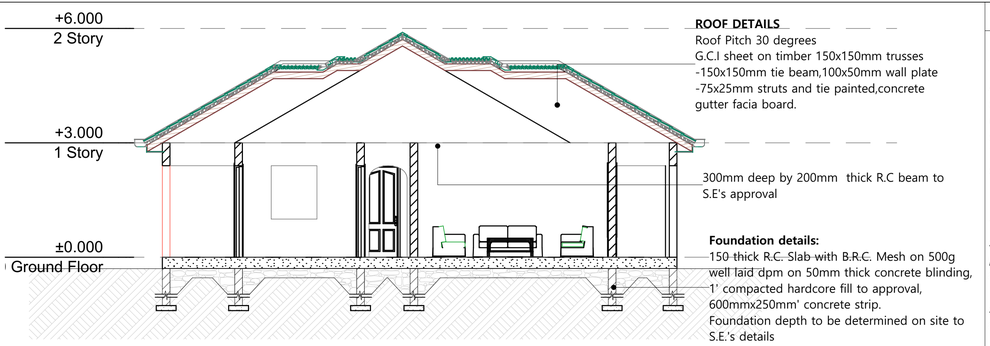


SECTION S-01 SCALE 1:100

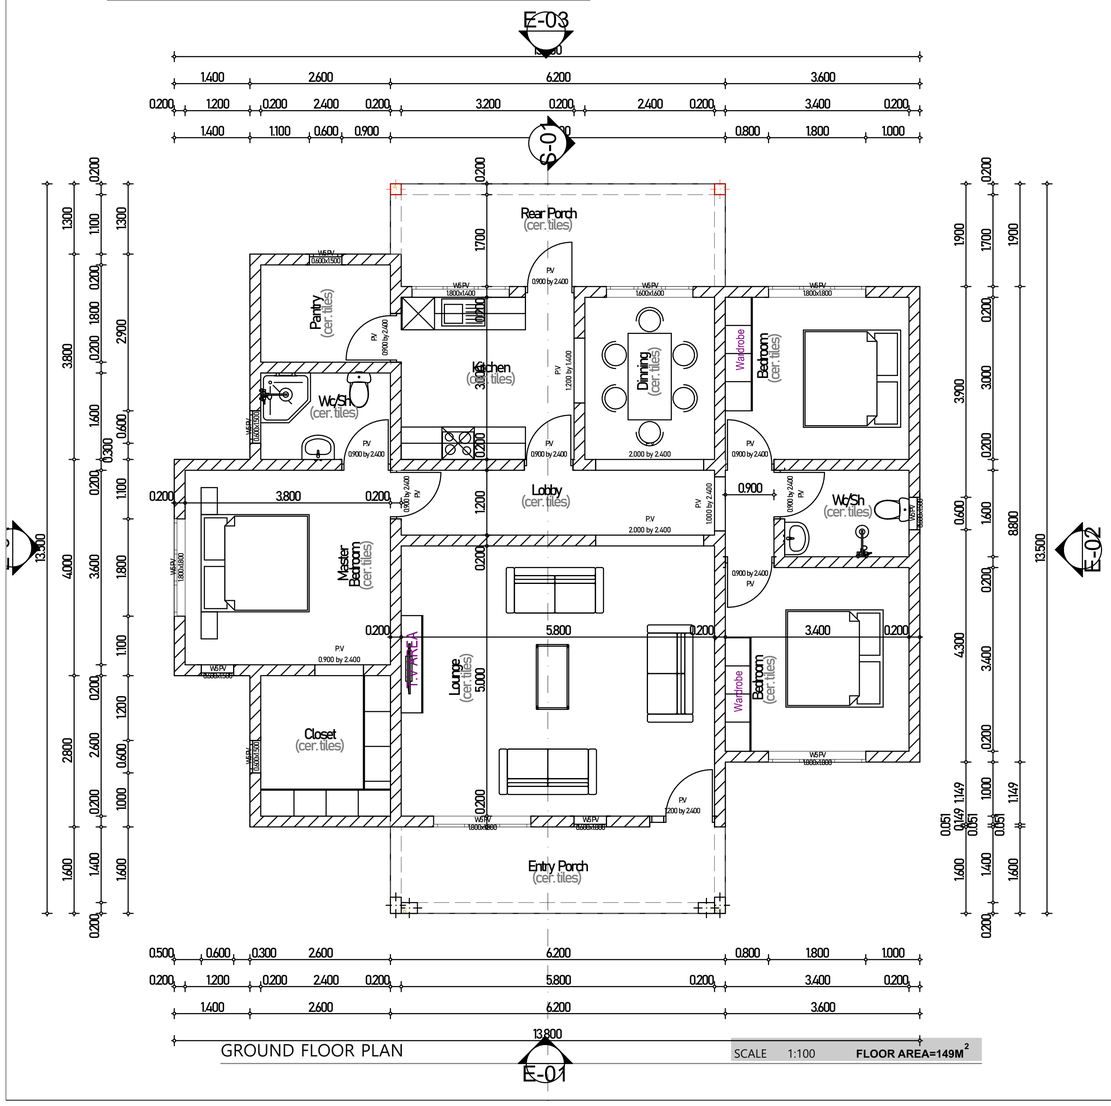

GROUND FLOOR PLAN SCALE 1:100 **FLOOR AREA=149M²**

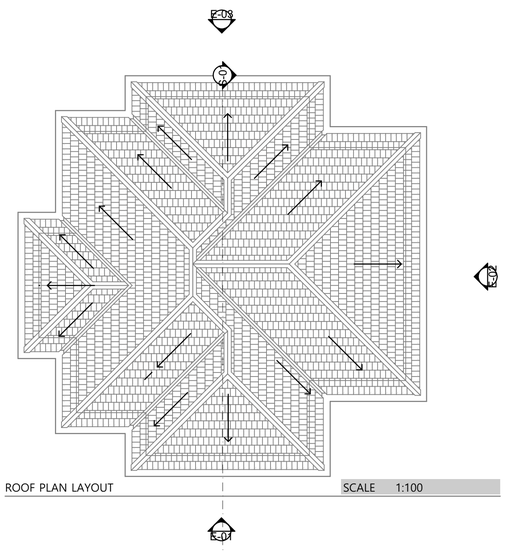

ROOF PLAN LAYOUT SCALE 1:100

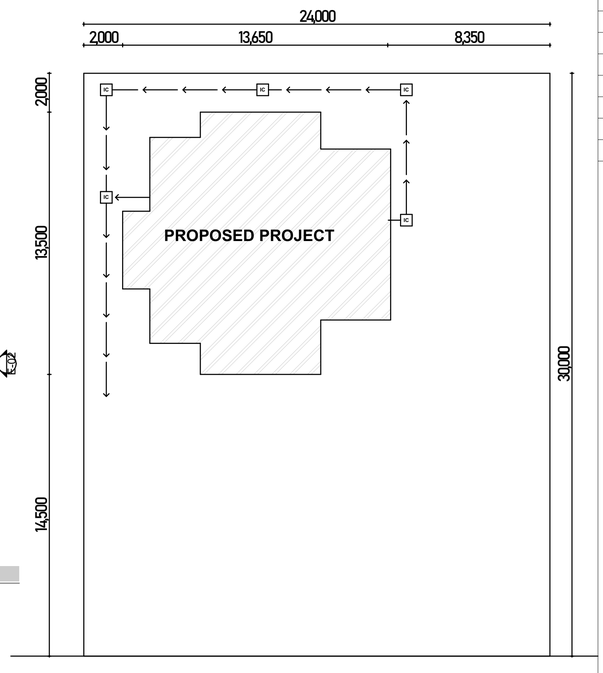

SITE PLAN LAYOUT SCALE 1:100

Element ID	P.V	P.V	P.V	W5 PV	W5 PV	W5 PV	W5 PV	W5 PV	W5 PV
Opening Name	Door 27	Door 27	Door with Sidelight ...	Triple Window with ...	Triple Window with ...	Triple Window with ...	Window 27	Window 27	Window 27
Quantity	4	4	1	1	1	4	1	1	4
W x H Size	900×2,400	900×2,400	1,200×2,400	1,600×1,600	1,800×1,400	1,800×1,800	600×1,500	600×1,800	600×1,500
Orientation	L	R	L				R	L	L
Sill height	0	0	0	800	1,000	600	900	600	900
Head height	2,400	2,400	2,400	2,400	2,400	2,400	2,400	2,400	2,400
2D Symbol									
3D Back View									

NOTES:

General

All dimensions are shown in mm unless otherwise specified.
Drawings are not to be scaled.Only figured dimensions tobe used.
The contractor must check and verify all dimensions on site before commencing of any work.

Construction

All slabs at ground to be poured over 1000 gauge polythene sheet DPM on 50 mm thick stone dust, on approved grae hardcore filling.

All soil under the slabs and all around external foundation to be treated with ant-termites insectcide.

Structural

Remove all vegetable soil from below all building and paved surfaces.

For all structural works refer to st.Engineer's details and specifications.
Depth of foundations to be determined on site to S. Engineer's approval.
All wall les than 200 mm thick to be reinforced with hoop irons at every alternate courses.
ROAD
All adjacent rc works and masonary wall to be tied with strap ironat every course.

Mechanical

All plumbing and drainage works to comply with N.C.C. specifications and in accordance to mechanical Eng. details and specifications.

SVP denotes soil vent pipe to be provided at the head of the drainage.

Drain passing underneath the building and driveways is to be encased in 150mm concrete surround.

All UPVC to comply with BS5255.
The storm drain to comply with BS556.

prefix	description	date
C1	Construction drwg.	

SAFEJ CONSTRUCTION LIMITED
Design With Purpose, Build With Passion

CLIENT:

CLIENT'S SIGNATURE: Date:

PROJECT TITLE:

PROPOSED 3 BEDROOM BUNGALOW DEVELOPMENT ON PLOT NO.

DRAWING TITLE:

FLOOR PLAN,ELEVATIONS,SECTION,ROOF PLAN AND SEPTIC TANK

Architect Drawn by: F.O

Date:FEBRUARY,2026

Scale: as indicated 1:100