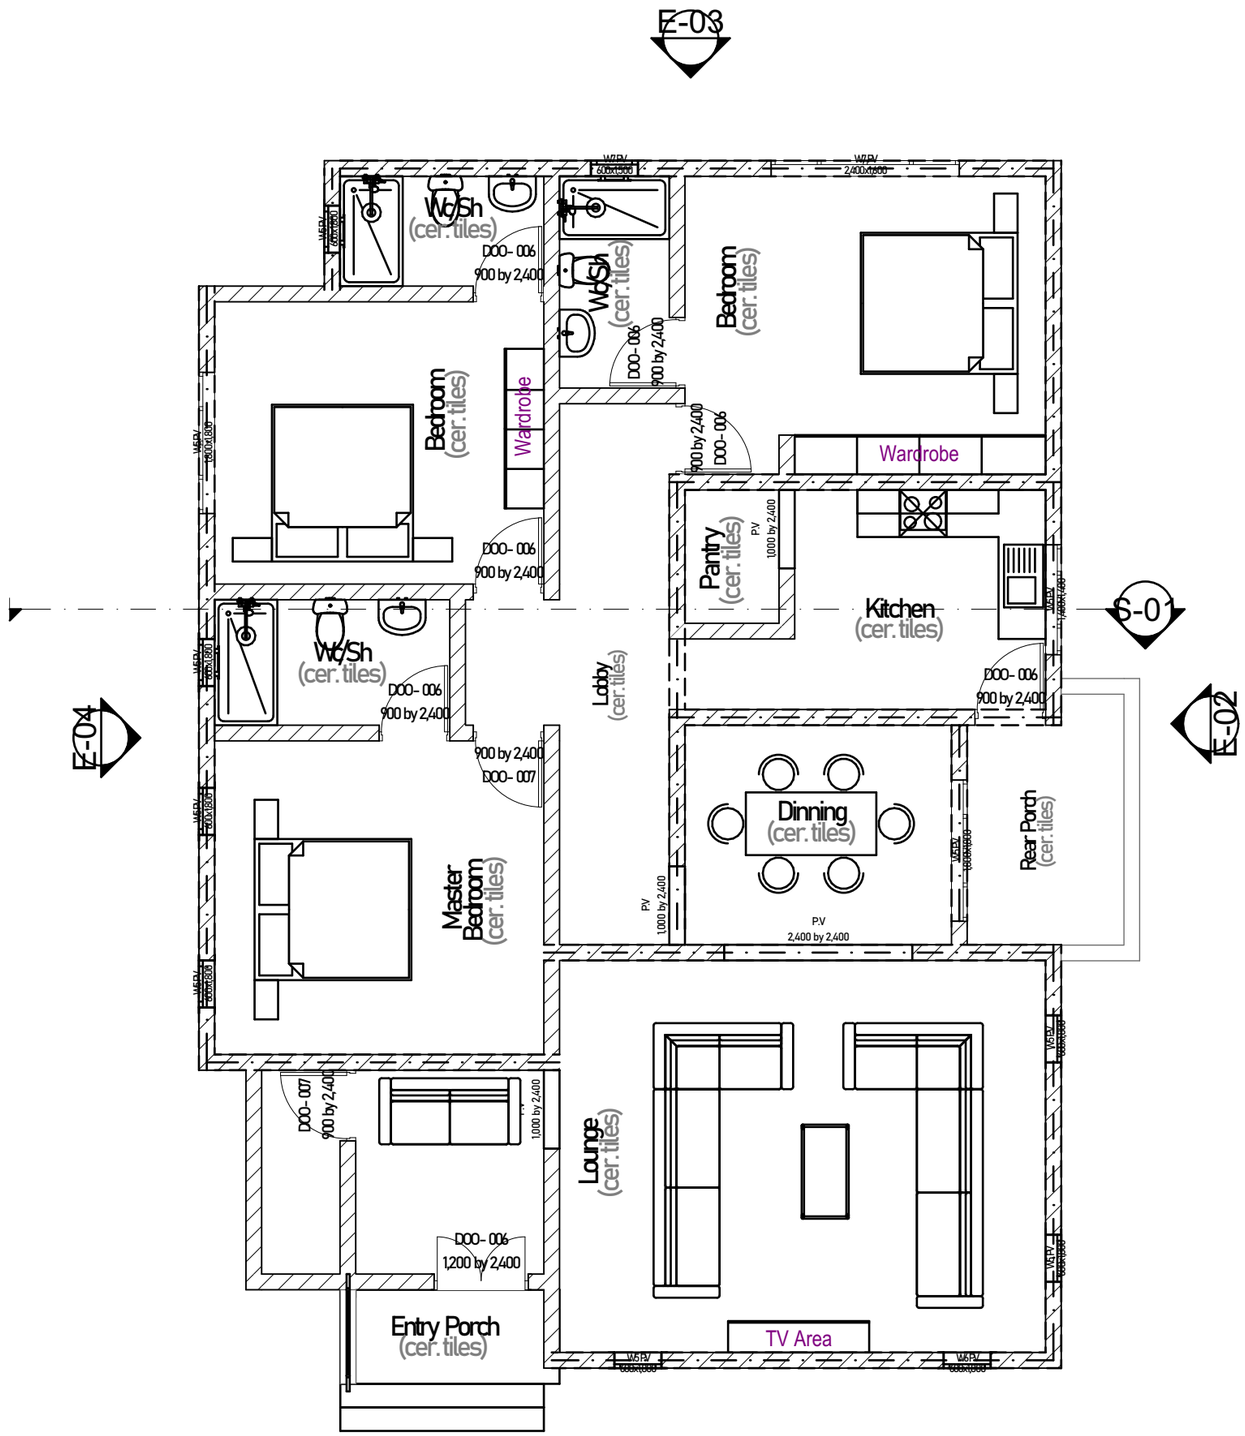


GROUND FLOOR PLAN

E-01

SCALE 1:100 SQ=211M²